


MAIN FLOOR PLAN 1
SCALE: 1/4"=1'-0"

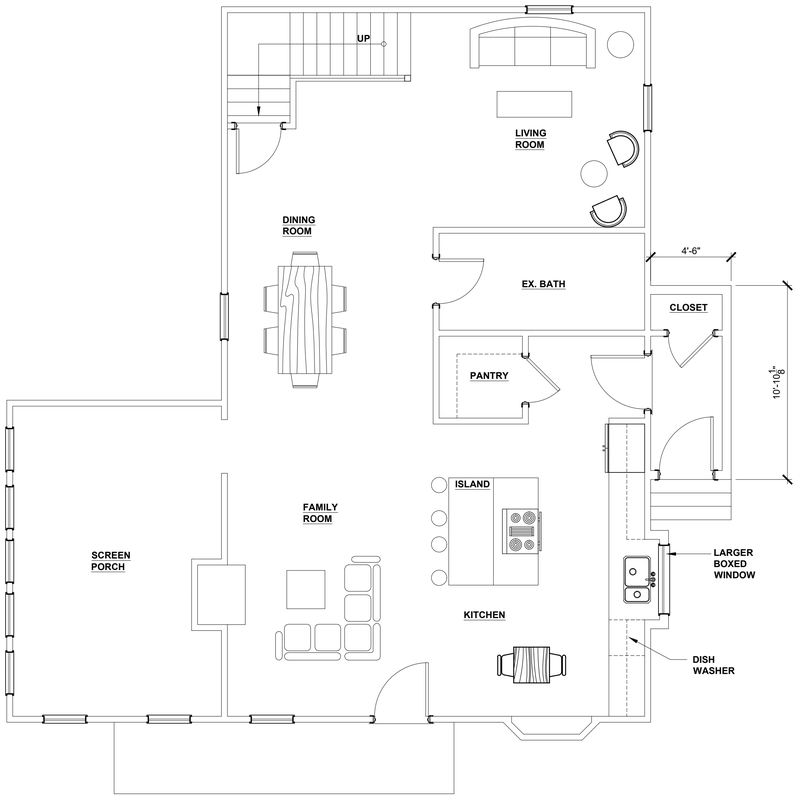


UPPER FLOOR PLAN 2
SCALE: 1/4"=1'-0"

Date 1 MAY, 2022

Project number

Drawn by JA
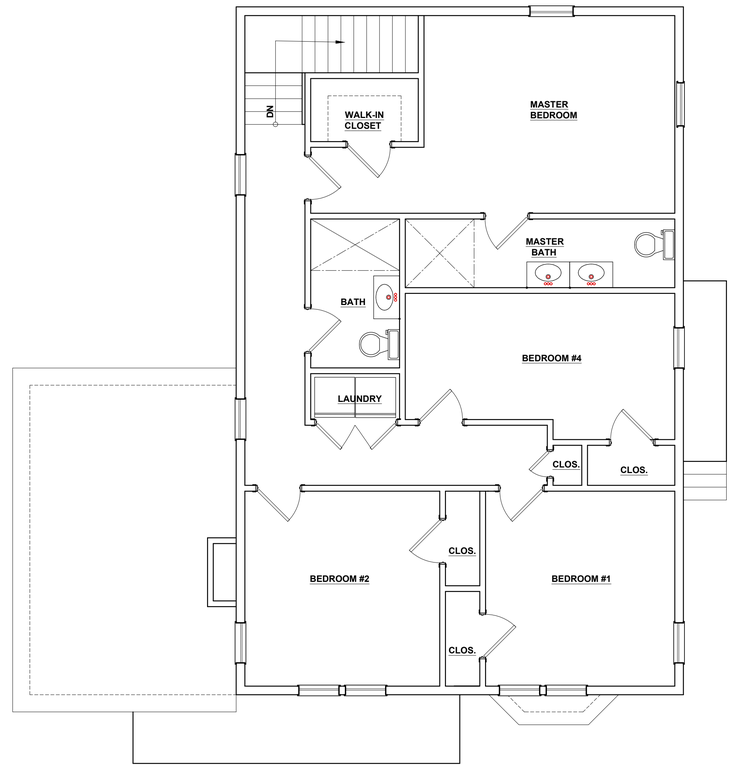
| No. | Description | Date |
|---|---|---|
| | | |

JFA DESIGN GROUP
Suite 1405
Littleton, MA 01460
339.224.2926
jfadesigngroup11@gmail.com

RESIDENCE
7 HERITAGE DRIVE
READING MA.

Stamp

A-1