LEFT SIDE ELEVATION 1
SCALE: 1/4"=1'-0"

FRONT ELEVATION 2
SCALE: 1/4"=1'-0"

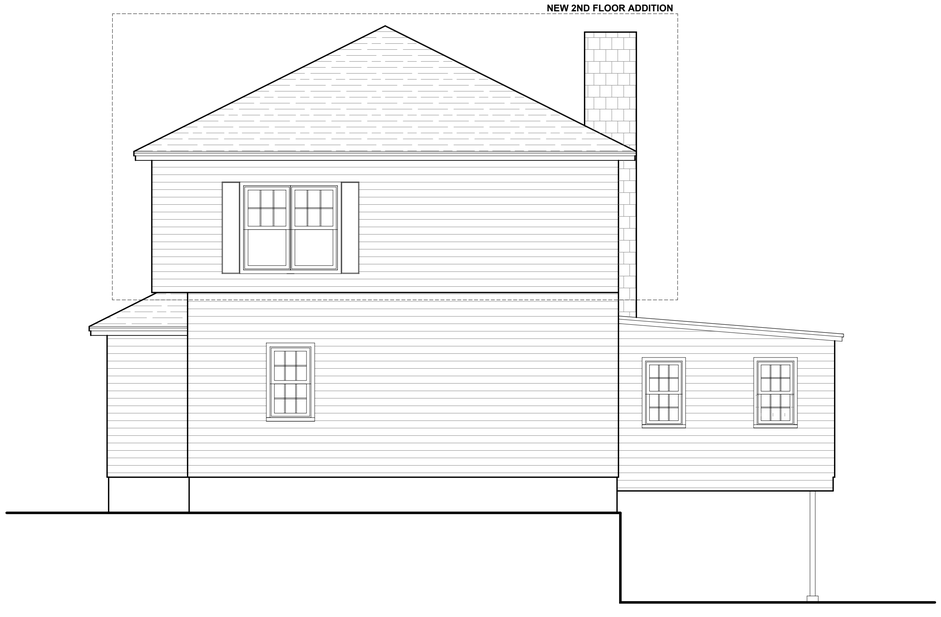

REAR ELEVATION 3
SCALE: 1/4"=1'-0"

RIGHT SIDE ELEVATION 4
SCALE: 1/4"=1'-0"

Date 1 MAY, 2022

Project number

Drawn by JA

No.	Description	Date

JFA DESIGN GROUP
Suite 1405
Littleton, MA 01460
339.224.2926
jfadesigngroup11@gmail.com

RESIDENCE
7 HERITAGE DRIVE
READING MA.

Stamp

A-2