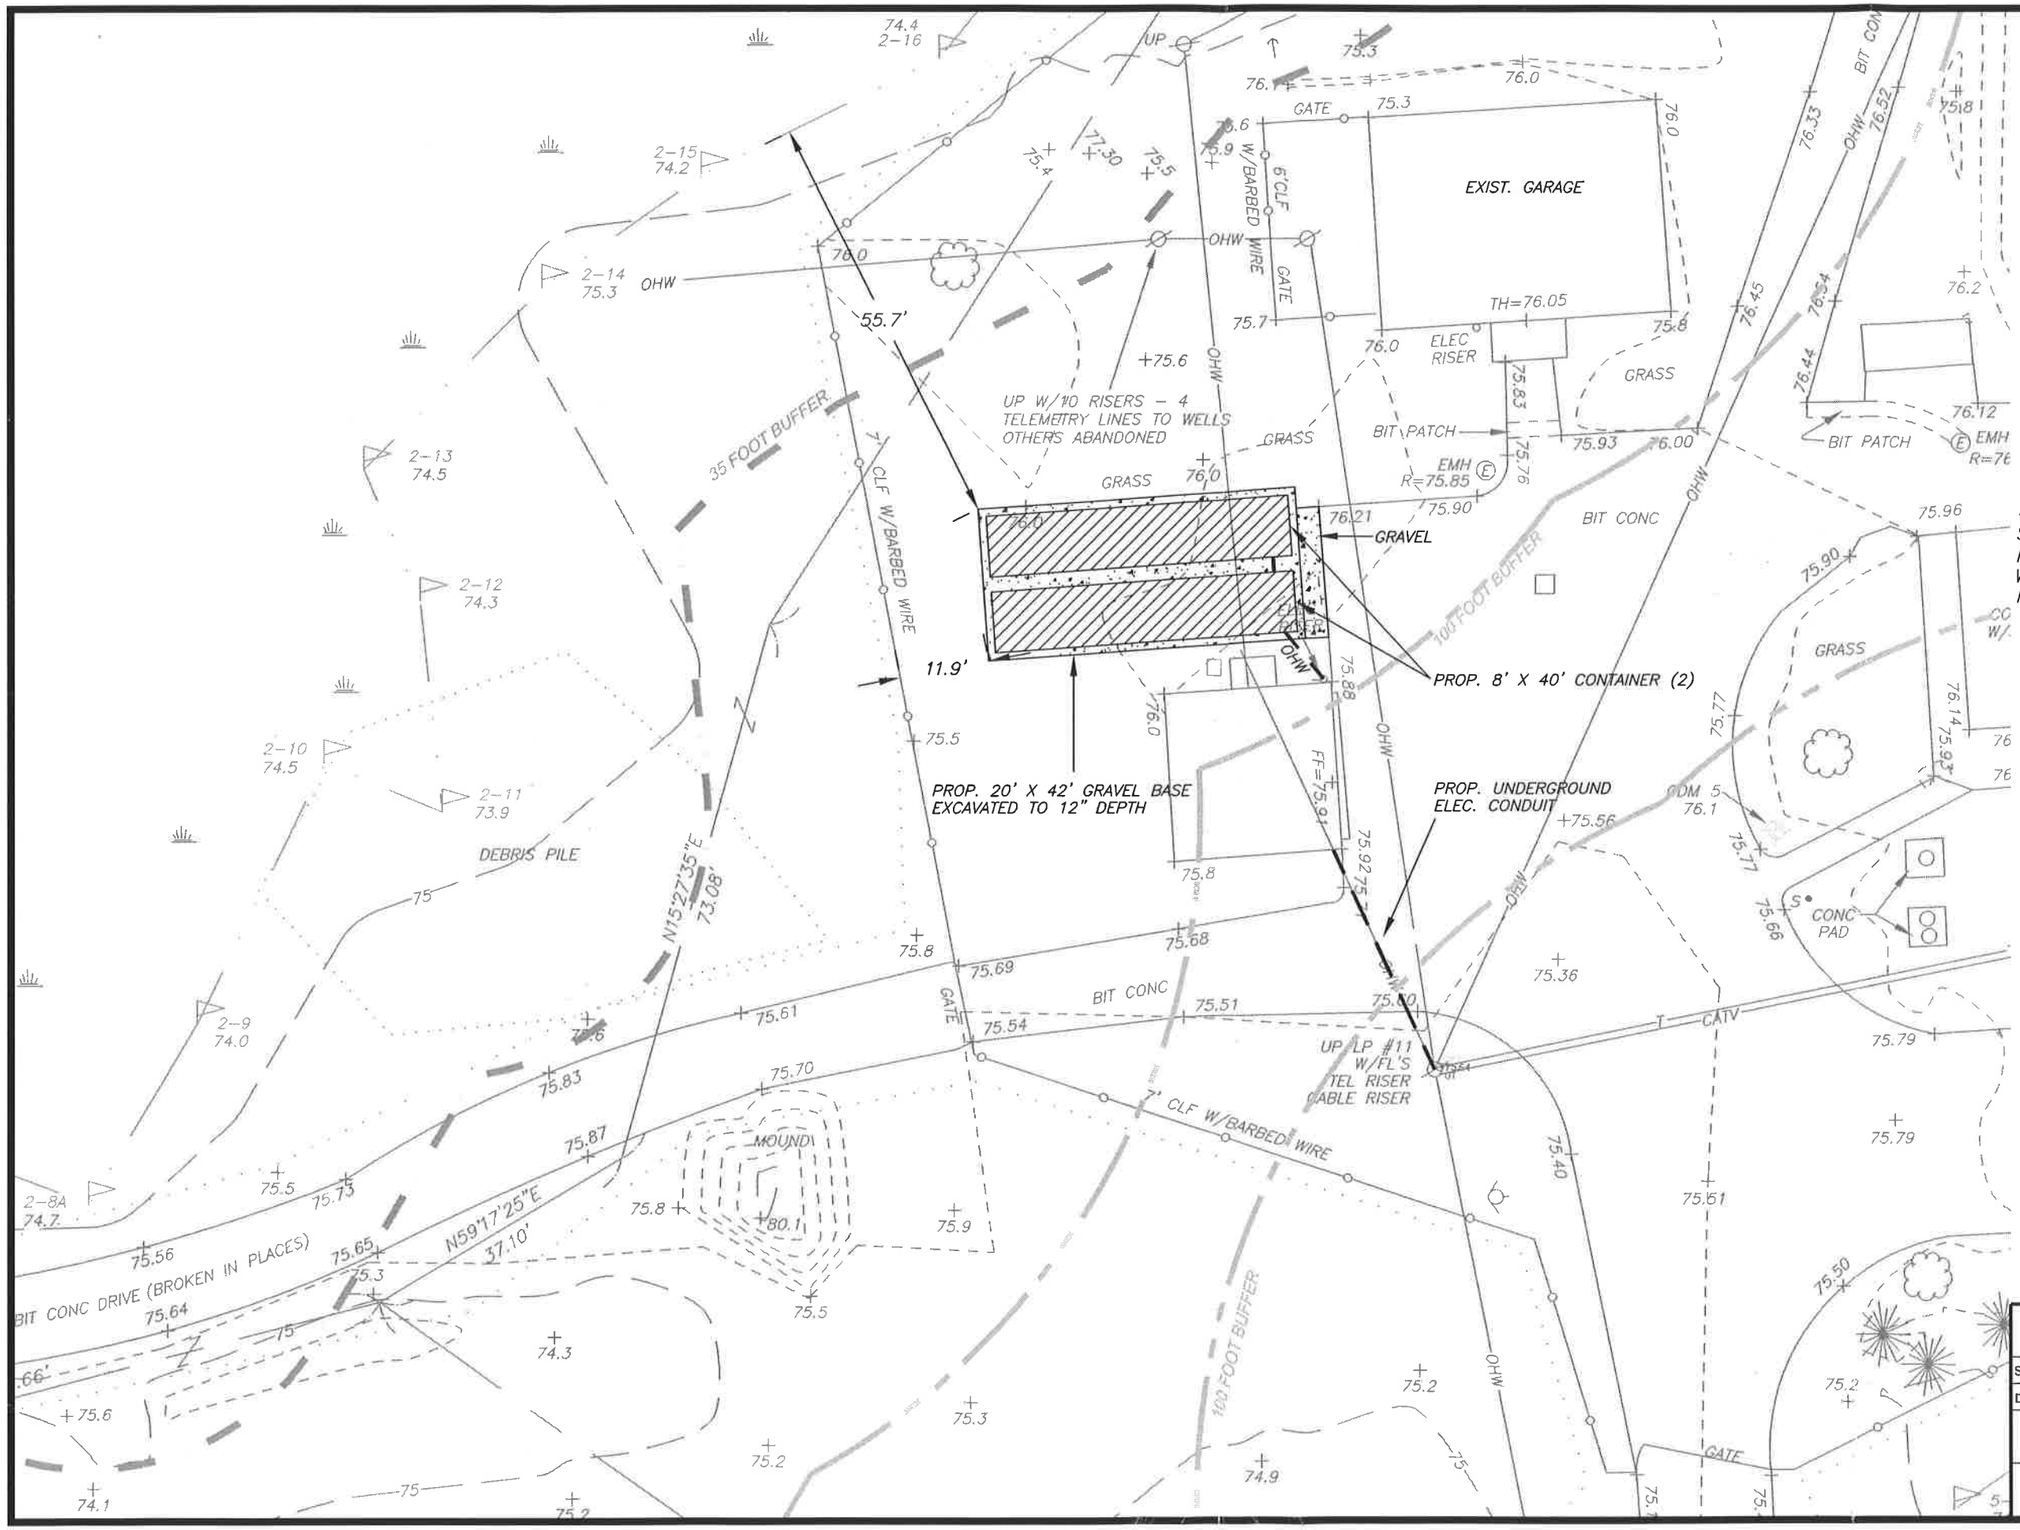

PLAN REFERENCE:

SURVEYING AND MAPPING CONSULTANTS PLAN TITLED, "TOPOGRAPHIC SURVEY WATER TREATMENT PLANT STROUT AVENUE, READING, MA; DATED DEC. 30, 2004

TOWN OF READING DEPARMENT OF PUBLIC WORKS		
SCALE : 1" = 20'	APPROVED BY : M.K	DRAWN BY : R.A.P
DATE : DEC. 18, 2024		
WATER DEPARTMENT LAND PROPOSED CART STORAGE		
		DRAWING NUMBER : 1 OF 1