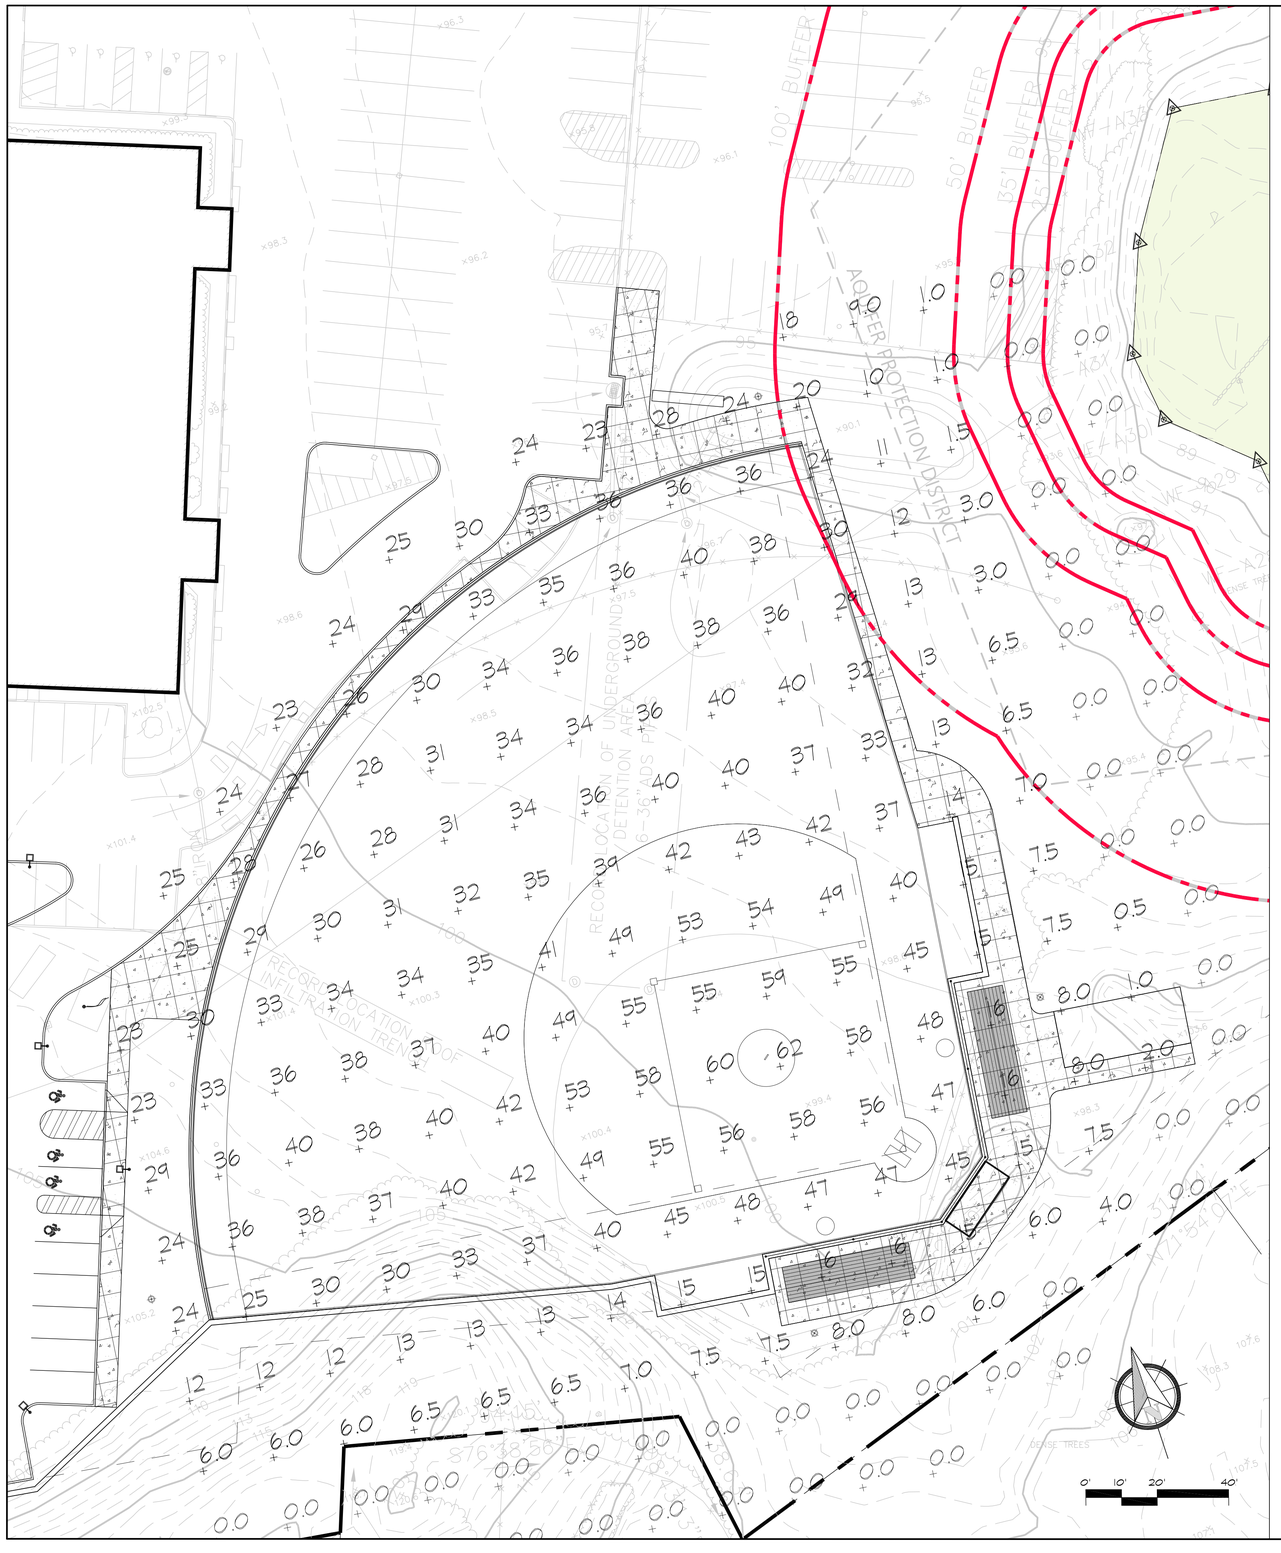

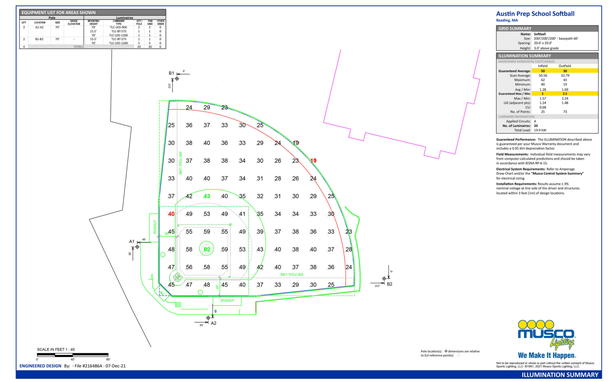

1 SPORTS LIGHTING LAYOUT

SCALE: NTS

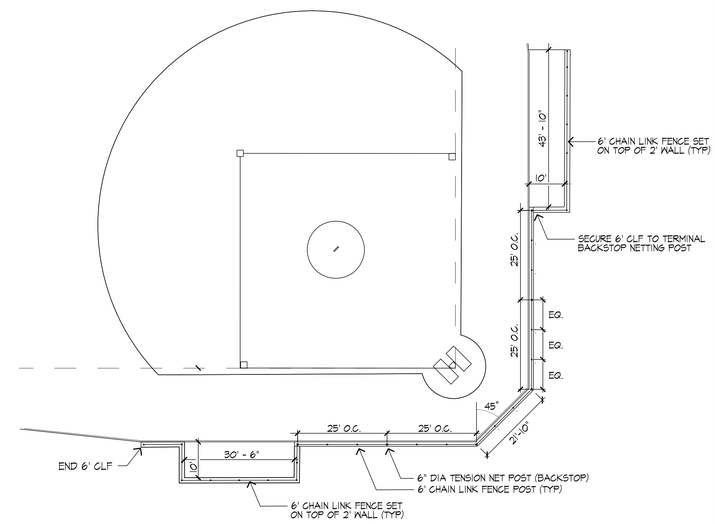

2 DUGOUT AND BACKSTOP FENCE/ NETTING LAYOUT DETAIL

SCALE: 1" = 20'

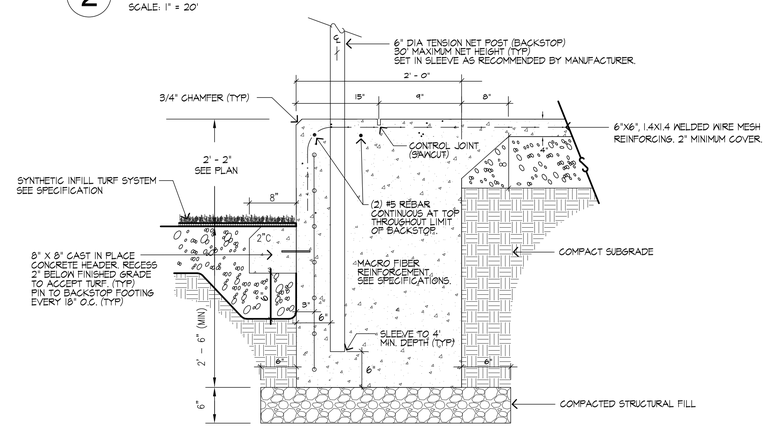

3 RETAINING WALL / SOFTBALL BACKSTOP FOOTING DETAIL

SCALE: NTS

Huntress Associates, Inc.

Landscape Architecture & Land Planning

17 Tewksbury Street
Andover, Massachusetts 01810
978 470 8882 FAX 978 470 8890

Austin Prep

Project:

Austin Prep Parking & Softball Improvements

Reading, Massachusetts

Drawing Title:

Softball Field Enlargement Plan

Revision	Date
LIGHT LEVELS	6.3.25

Scale:	1" = 20'
Date:	5.12.25
Job:	00-107
File:	PR-det
Drawn:	CCH
Checked:	--

Drawing No. **L-4**

of 11