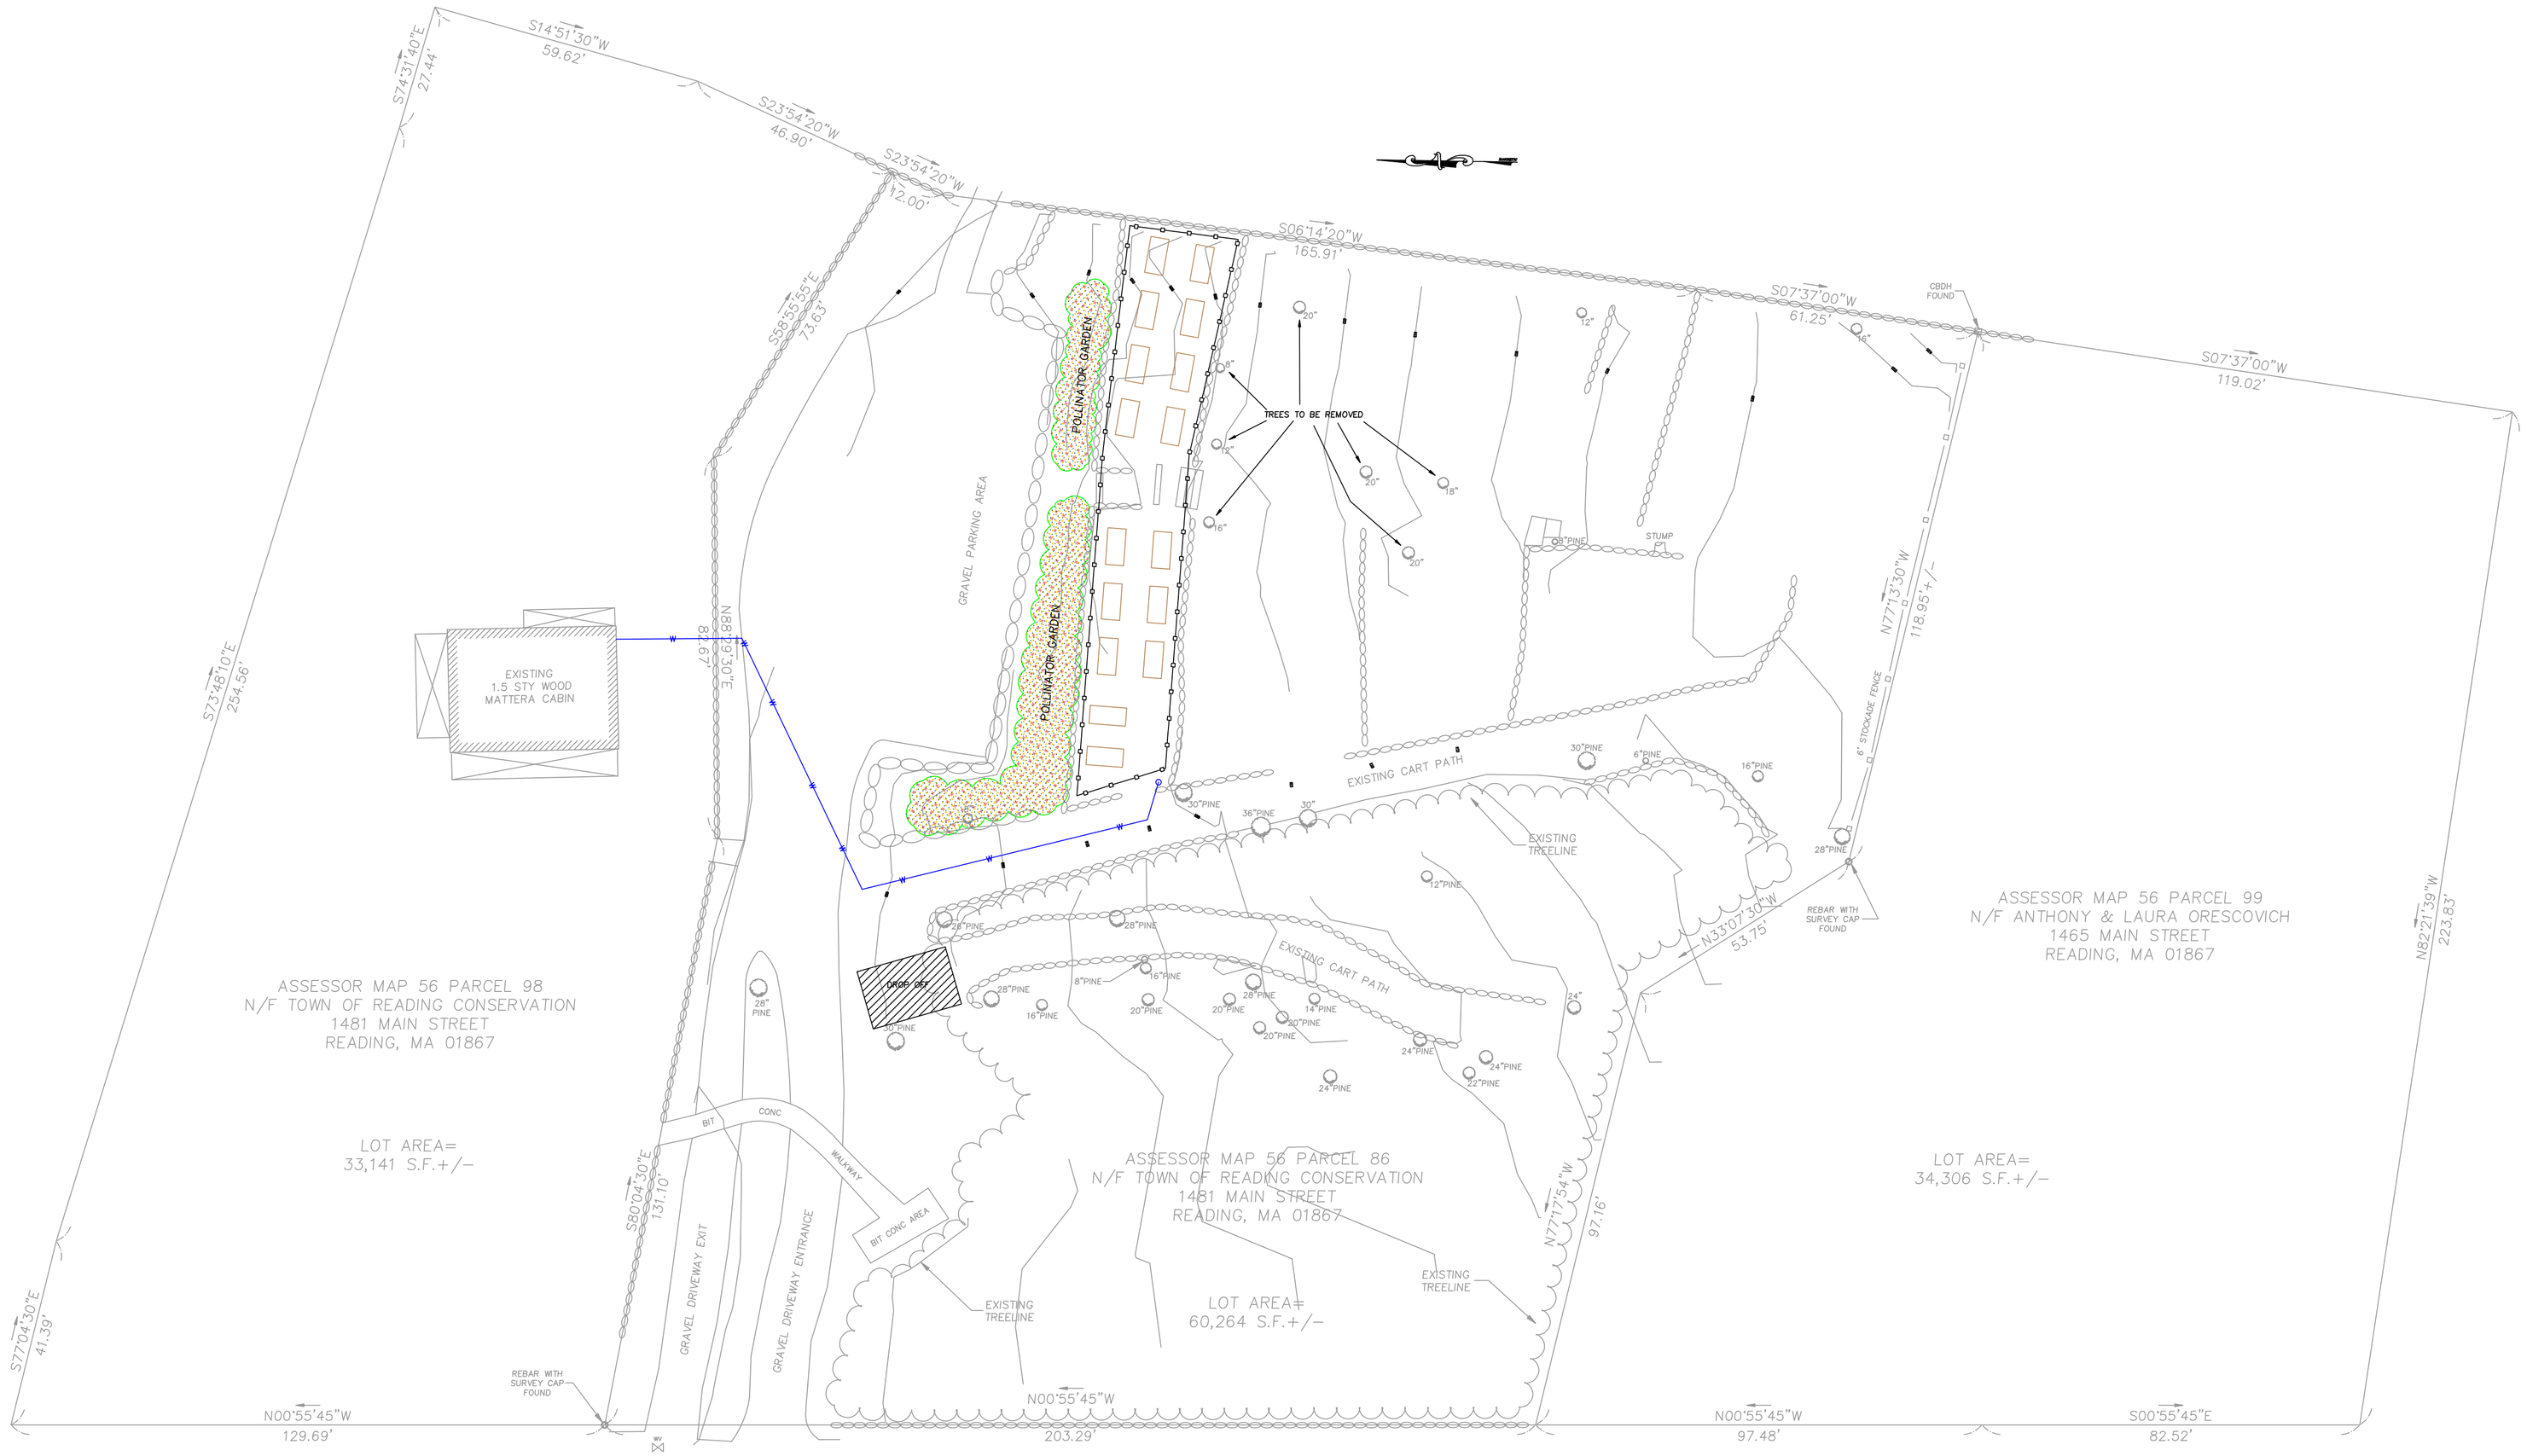

PROPOSED COMMUNITY GARDEN		
1481 MAIN STREET MATTERA CABIN		
SCALE: 1"=20'	**APPROVED BY :**	**DRAWN BY :**
DATE : 01/04/2022	**RP**	**RP**
TOWN OF READING DEPARTMENT OF PUBLIC WORKS		
PLAN	**DRAWING NUMBER :**	**1 OF 1**

REVISION DATE :
01/25/2022
02/09/2022