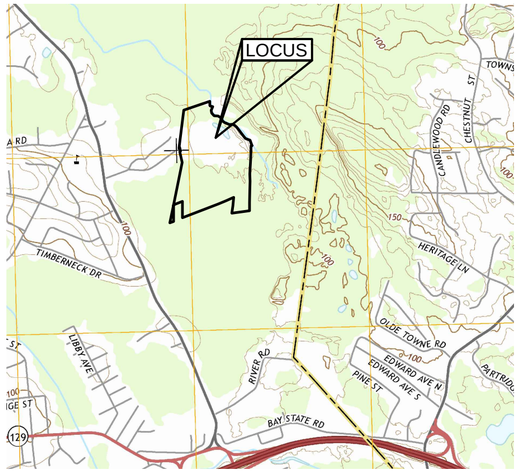

LOCUS MAP
1" = 2,000'

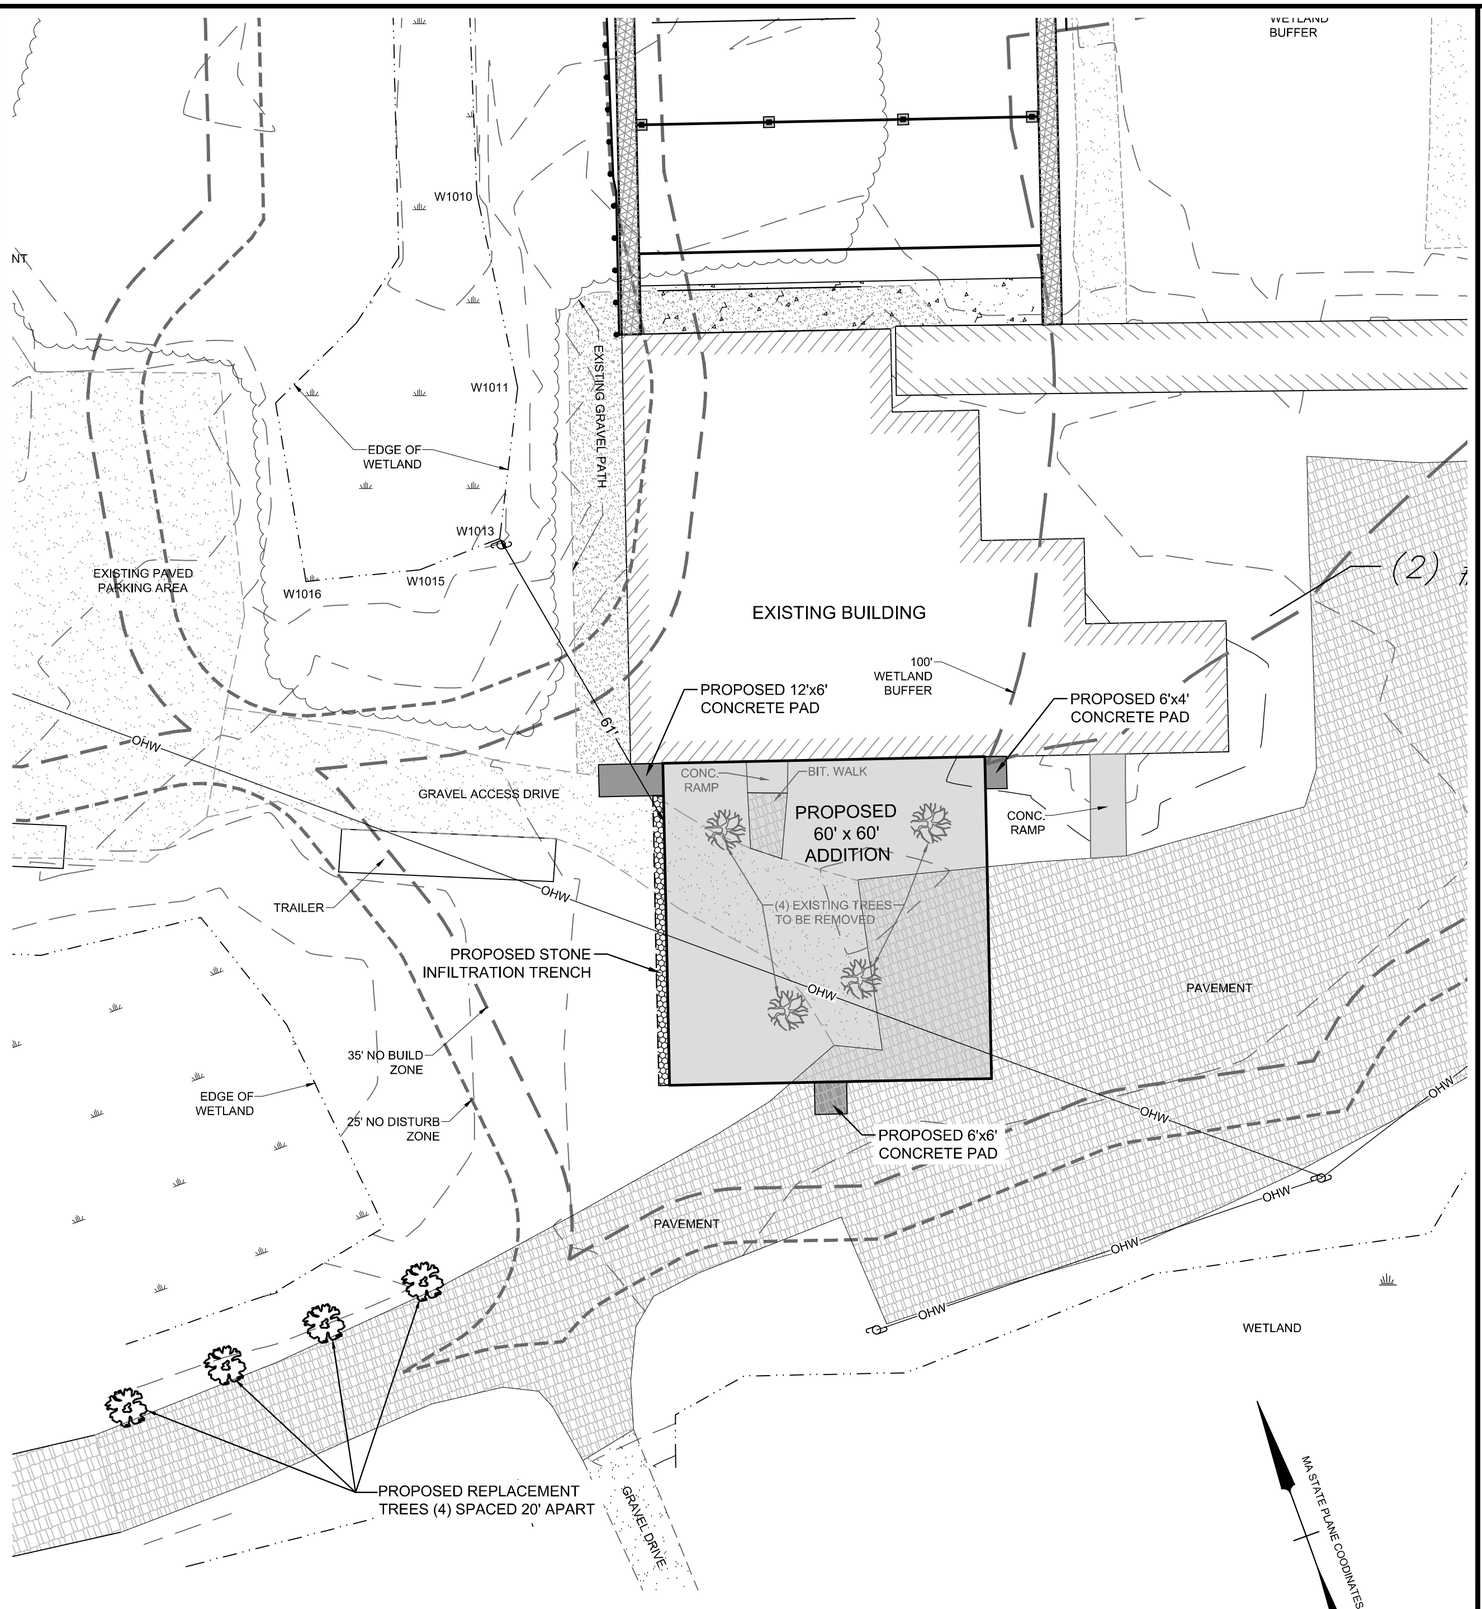

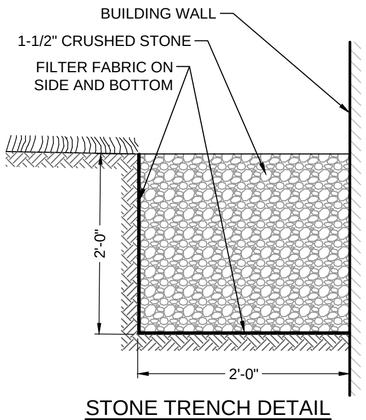

STONE TRENCH DETAIL
NOT TO SCALE

REMOVE TOP & SUBSOIL LAYERS AND UNSUITABLE MATERIAL. REPLACE WITH GRANULAR FILL APPROVED BY THE DESIGN ENGINEER TO ACHIEVE DESIGN SUBGRADE ELEVATION

GENERAL NOTES

1. The work area is not located within a Zone A Flood Hazard Area as shown on Flood Insurance Rate Maps (FIRM) 25017CO312E, Effective Date June 4, 2010.
2. Wetland flags were established by L.E.C. Environmental Consultants, Inc. on November 12 and 13, 2013 and field located by ALAN Engineering, LLC.
3. Topographic features are the result of a field survey by ALAN Engineering, L.L.C. Elevations are based on N.A.V.D. 1988.

DEED REFERENCE

M.S.R.D. BOOK 8897 PAGE 215
M.S.R.D. BOOK 5915 PAGE 430

RECORD OWNER

READING RIFLE & REVOLVER CLUB, INC
P.O. BOX 212
READING, MA 01867

ASSESSORS REFERENCES

041.0-0000-0055.0
042.0-0000-0001.0

0 20 40 60
SCALE IN FEET

COMMONWEALTH OF MASSACHUSETTS
MARK A. SLEGER
No. 34407
REGISTERED PROFESSIONAL ENGINEER
9/26/2022

-	-	-
BY	REVISIONS	DATE

NOTICE OF INTENT
SITE PLAN
READING RIFLE & REVOLVER CLUB
READING, MA 01867

ALAN
ENGINEERING, L.L.C.
110 WINN STREET, SUITE 209
WOBURN, MA 01801
(781) 287-9789
alan.eng@verizon.net

PREPARED FOR:
READING RIFLE & REVOLVER CLUB, INC.
P.O. BOX 212
READING, MA 01867

JOB NO: 1104	DWG NO: 1867
SEPT. 26, 2022	1 of 1
SCALE: 1" = 20'	

COPYRIGHT © 2020